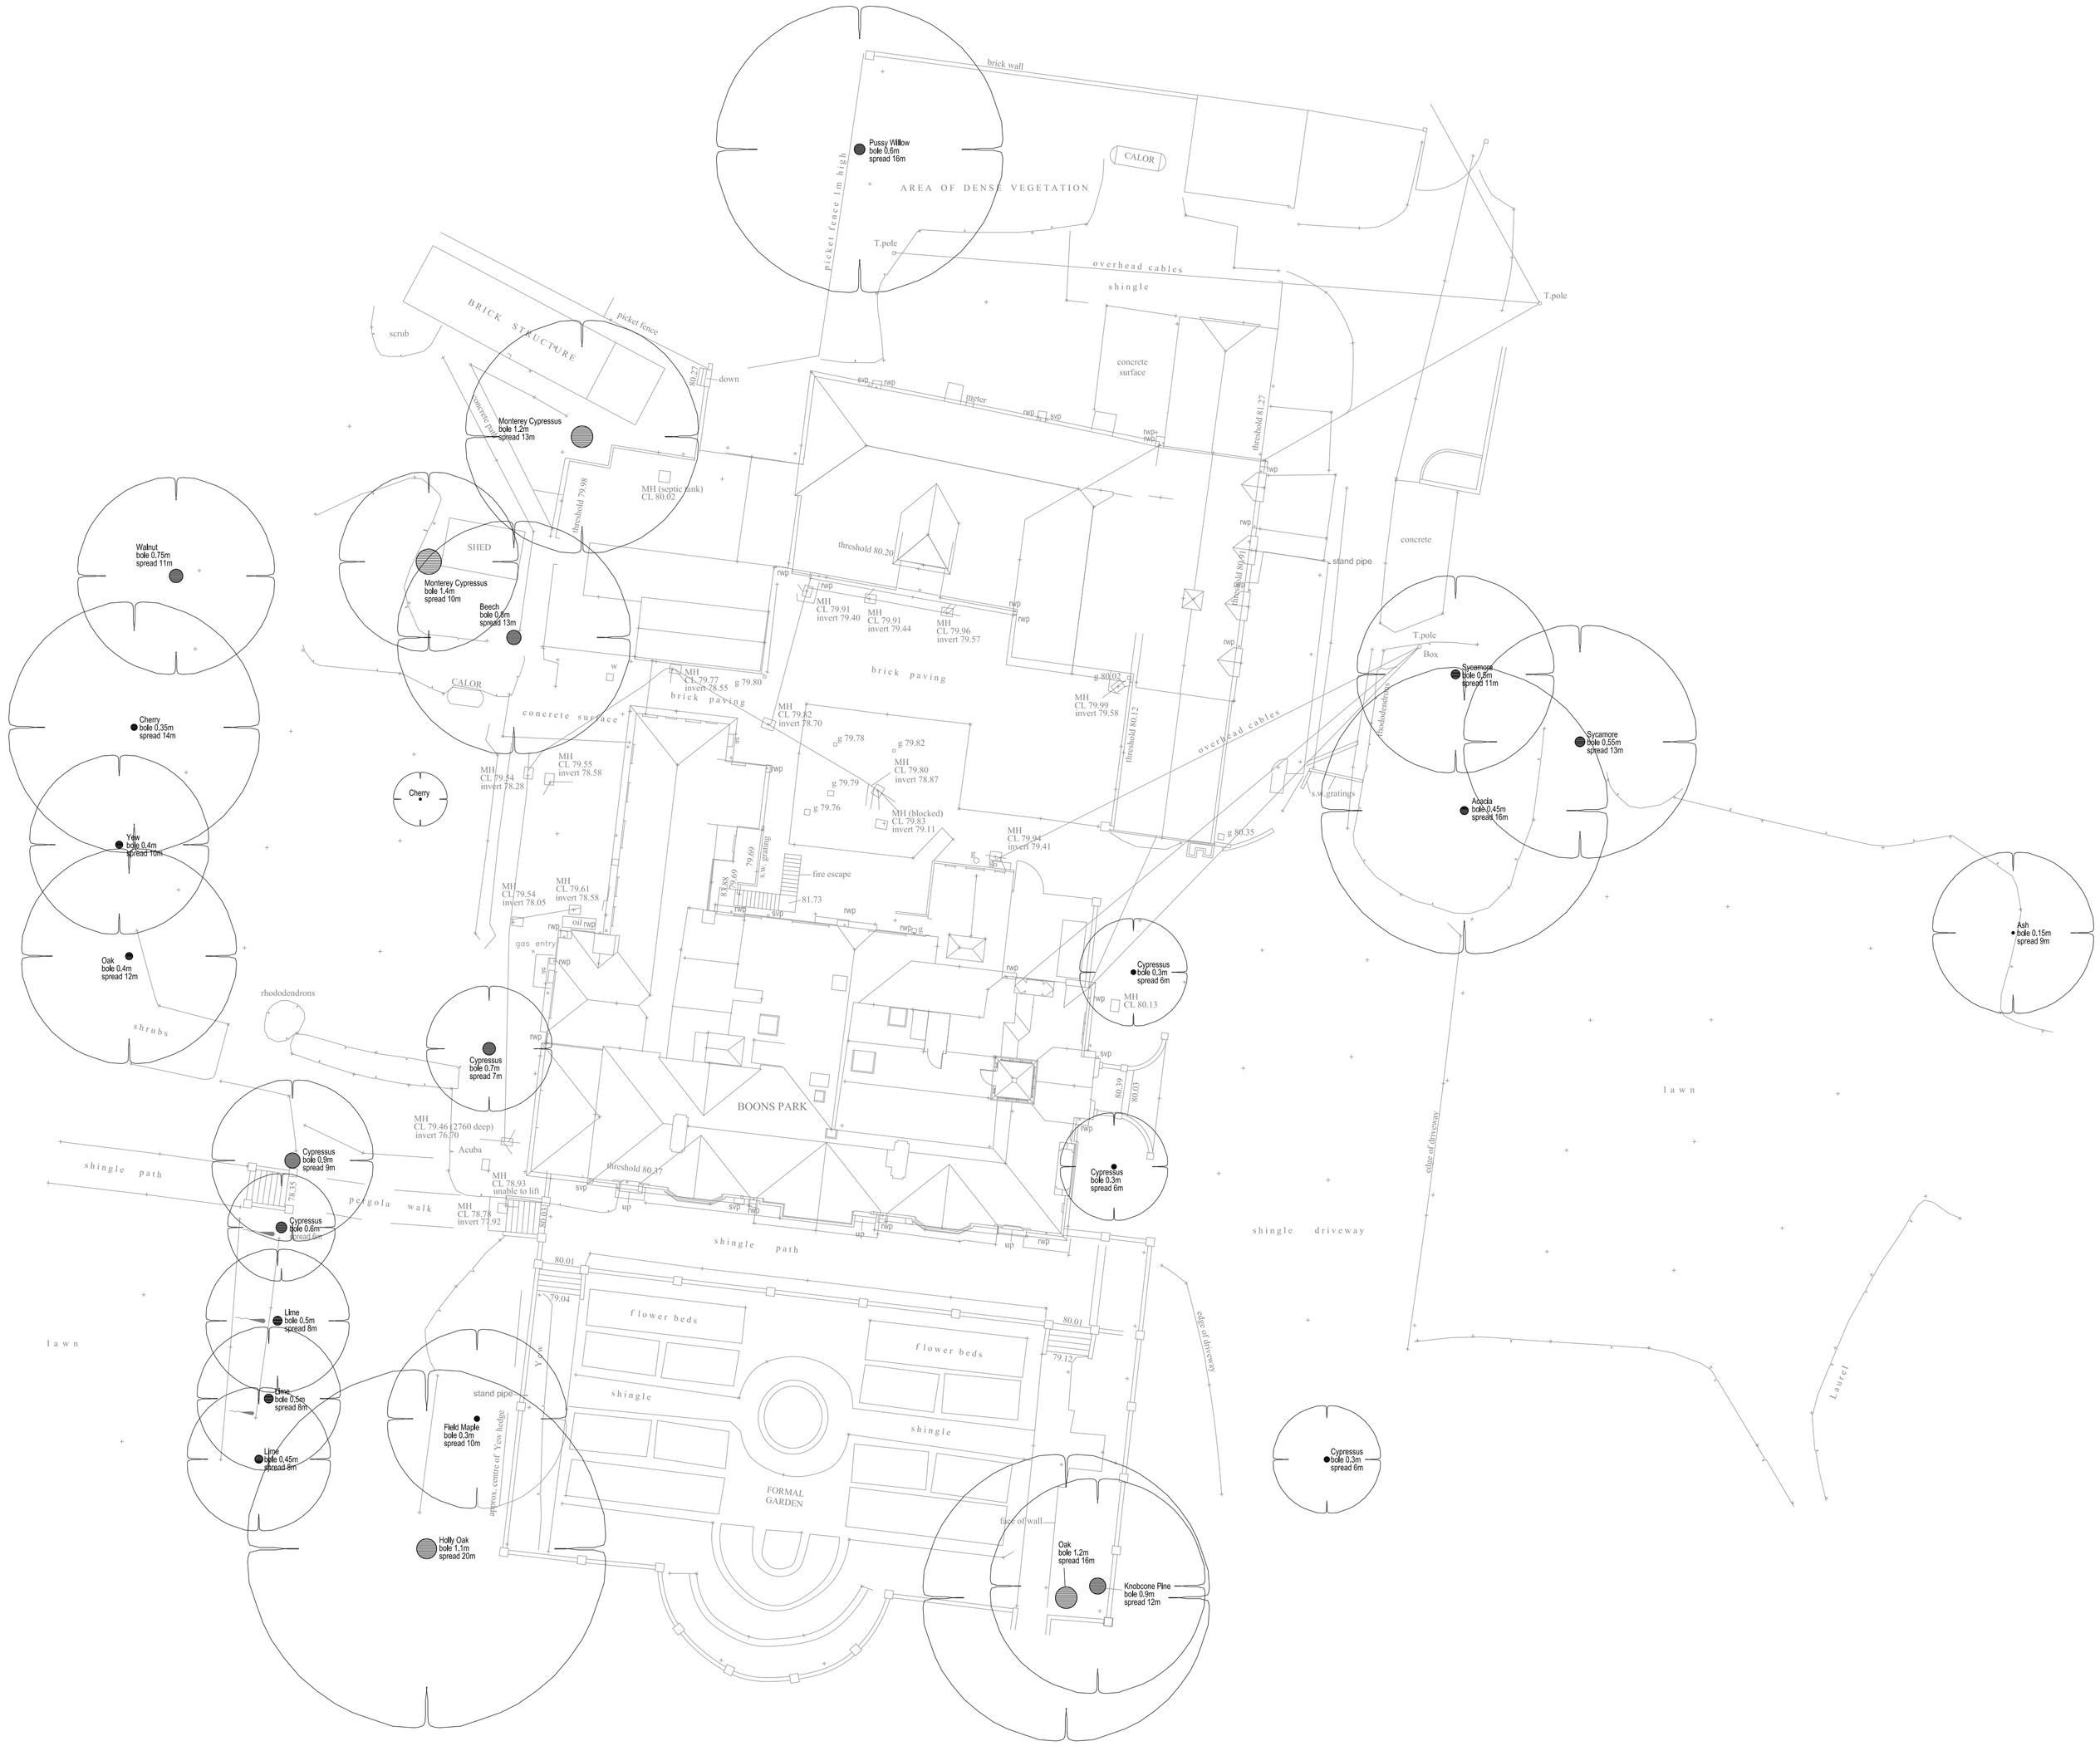

NOTES

SCALING FOR PLANNING PURPOSES ONLY

ALL DIMENSIONS TO BE CHECKED ON SITE

WORK TO BE CARRIED OUT IN ACCORDANCE WITH BYE-LAWS AND REGULATIONS OF LOCAL AUTHORITIES AND STATUTORY UNDERTAKERS

0m 1m 2m 3m 4m 5m 10m

N

CDM H&S NOTES & INFORMATION

No.	Revision	Date
-	First Issue	XX/XX/XX

Project
BOONS PARK

Title
TREE SURVEY

Status
PLANNING

Scale: 1:200 @ A1 | Created: 10/14 | Drawn: VM

KTB
architecture interior design

KTB architecture
1 Southampton Street,
London, WC2R 0LR
t | 07734 908140
w | ktbarchitecture.com
e | info@ktbarchitecture.co.uk

Job Number BPK
Drawing Number 007
Rev *